

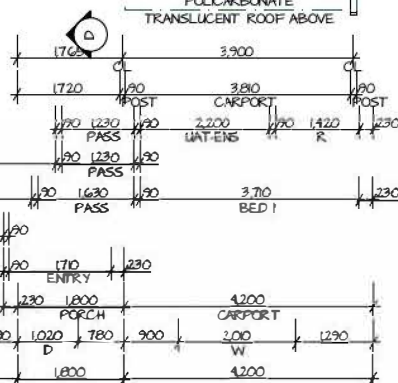
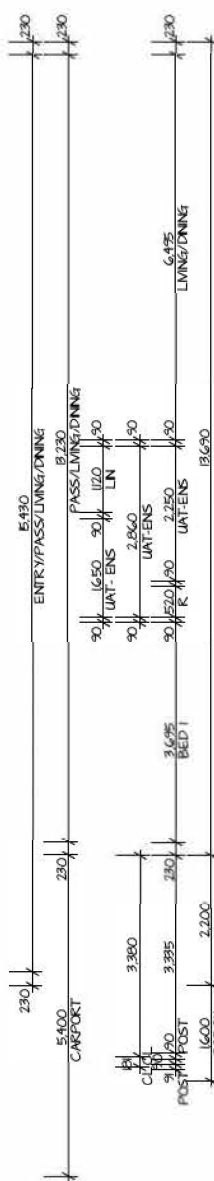
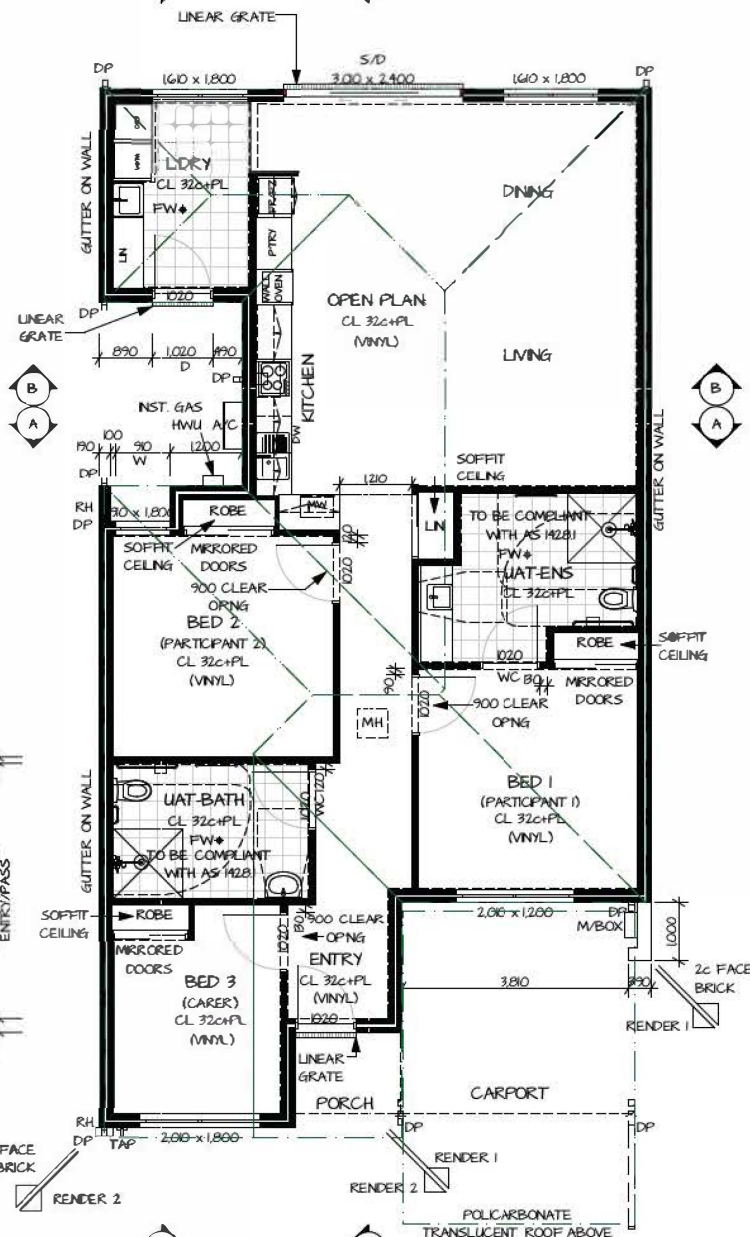


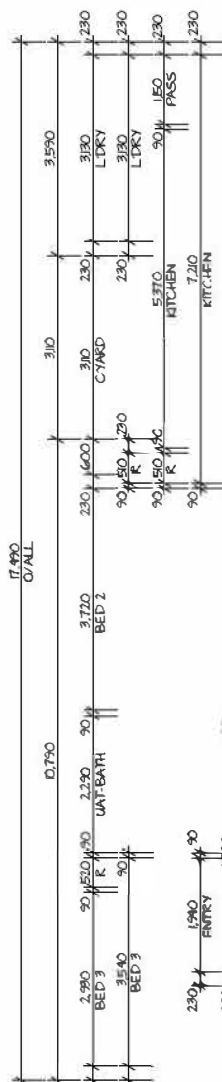

BLOCK IN BAL AREA
BAL LEVEL: BAL-12.5

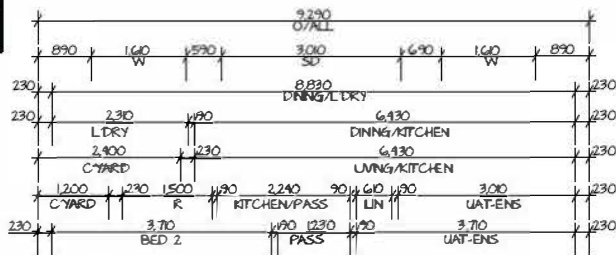

FLOOR PLAN
SCALE: 1:100

ITEM
01-FLOOR PLAN
02-CARPORT
03-PORCH

Area (m2)
135.46
20.63
2.88
158.97 m2

Revision History

Rev #	Description	Date

RESIDENTIAL



SDA HOUSE

Sheet Title

FLOOR PLAN